ZONE B PROPOSED BUSINESS PARKING

APPENDIX C

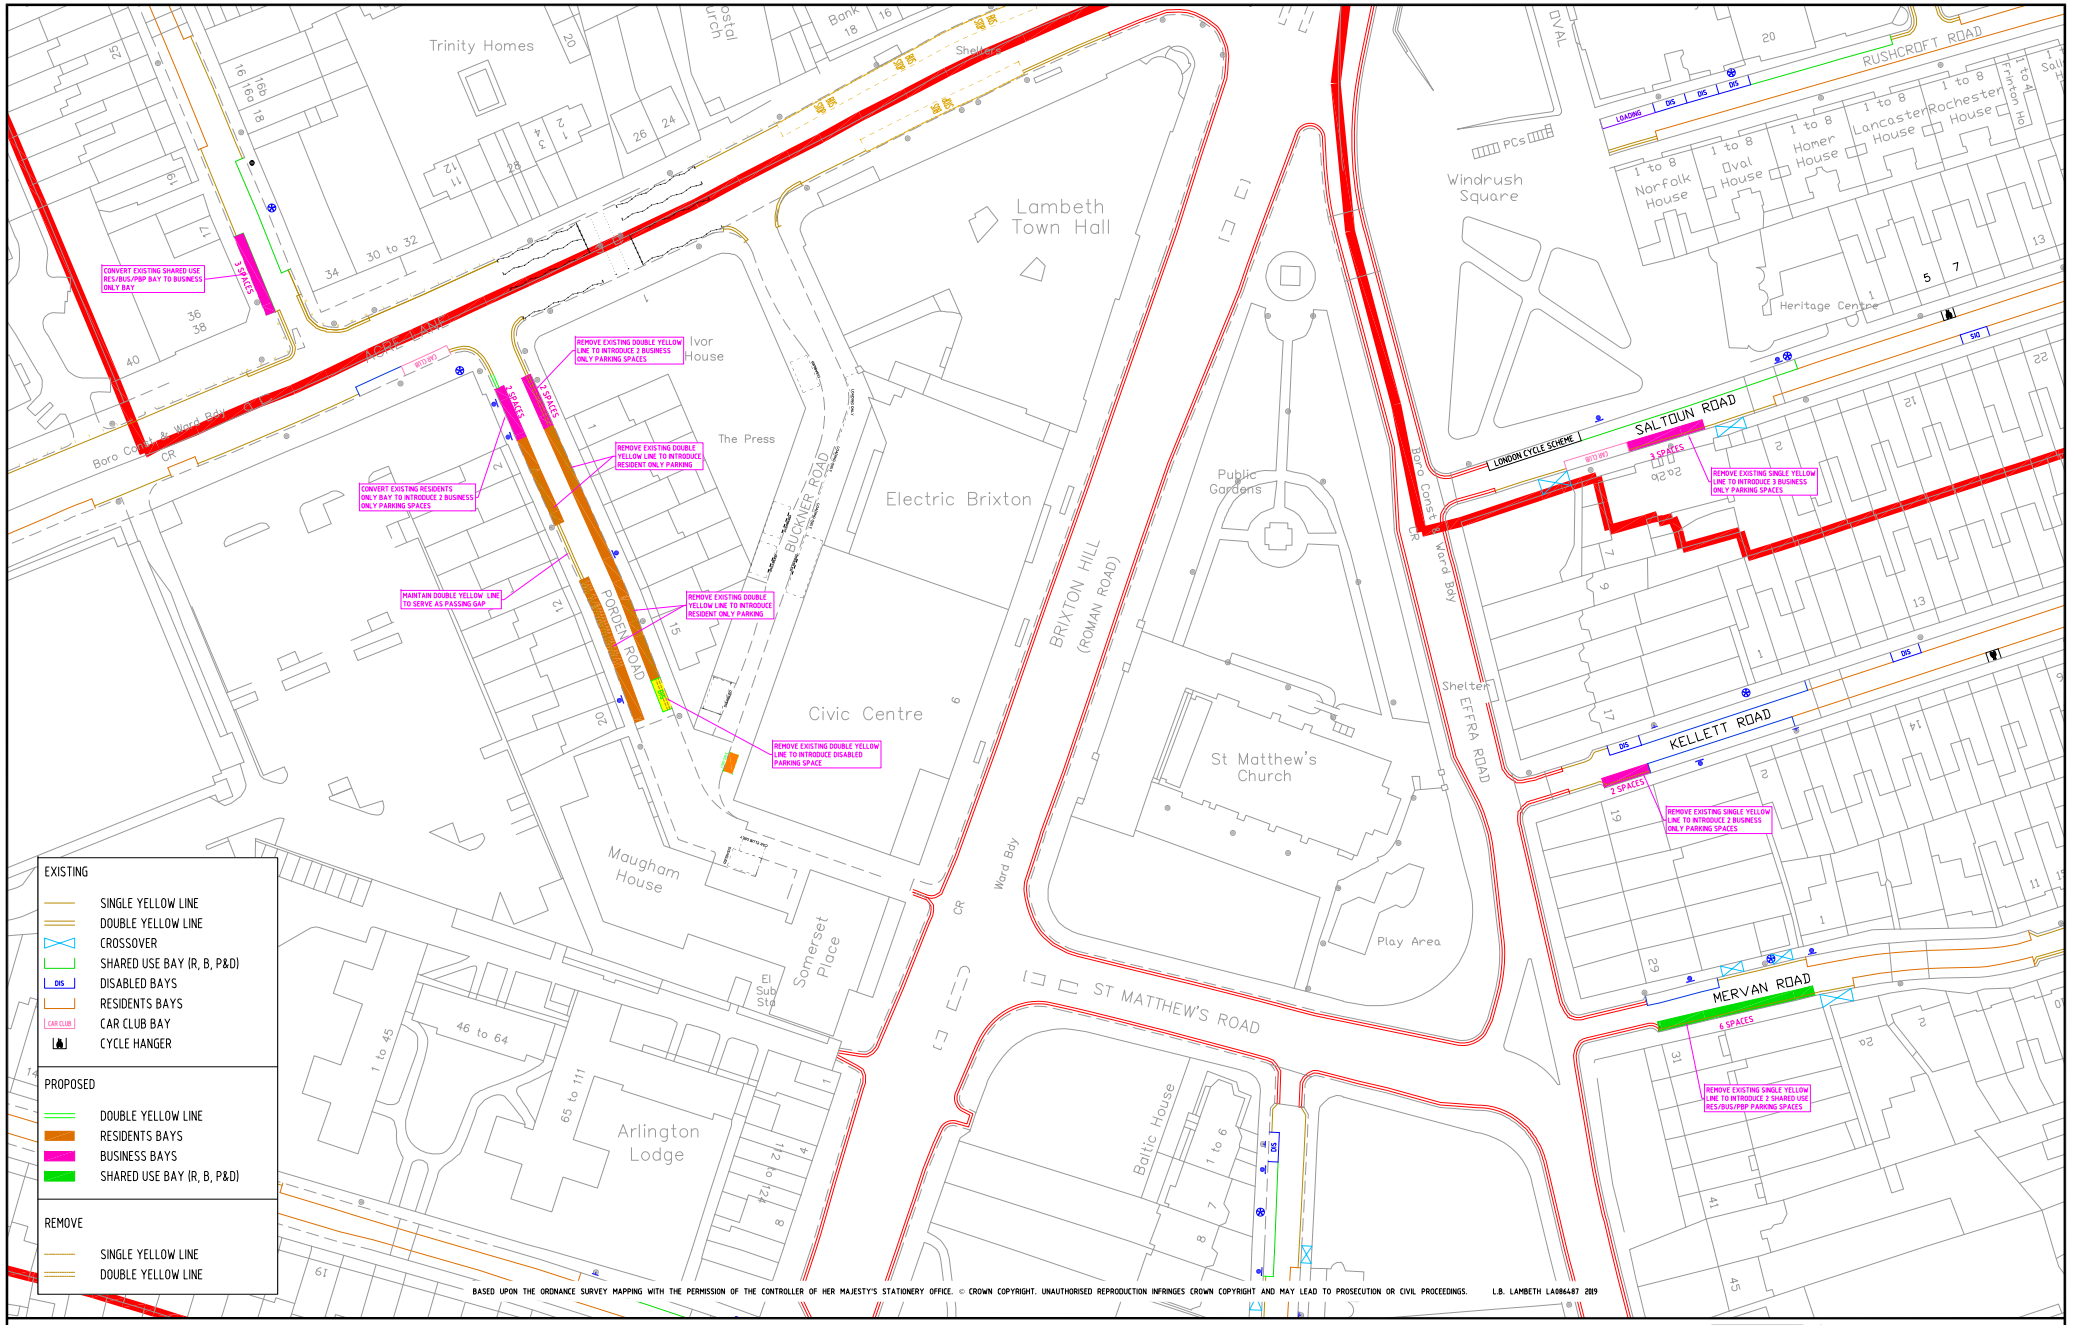

BASED UPON THE ORDNANCE SURVEY MAPPING WITH THE PERMISSION OF THE CONTROLLER OF HER MAJESTY'S STATIONERY OFFICE. © CROWN COPYRIGHT. UNAUTHORISED REPRODUCTION INFRINGES CROWN COPYRIGHT AND MAY LEAD TO PROSECUTION OR CIVIL PROCEEDINGS. L.B. LAMBETH LA086487 2019

NOTES:

REV	DESCRIPTION	DRAWN	SIG	DATE	CHKD	SIG	DATE	APP	SIG	DATE

Lambeth Transport
CAPITAL PROGRAMMES
4TH FLOOR, BLUE STAR HOUSE
234-244 STOCKWELL ROAD
LONDON, SW9 9SP
020 7926 9000

DRAWN: LM	PROJECT: BRIXTON 'B' BUSINESS PARKING		
CHKD: RT	DRAWING TITLE: PROPOSED PARKING AMENDMENTS		
APP: AB	CLASSIFICATION: CONSULTATION	PAPER: A1	SCALE: N.T.S.
DATE: 05.08.19	DRAWING NO: DES-CPZ-E-1004-100-01		REVISION: –